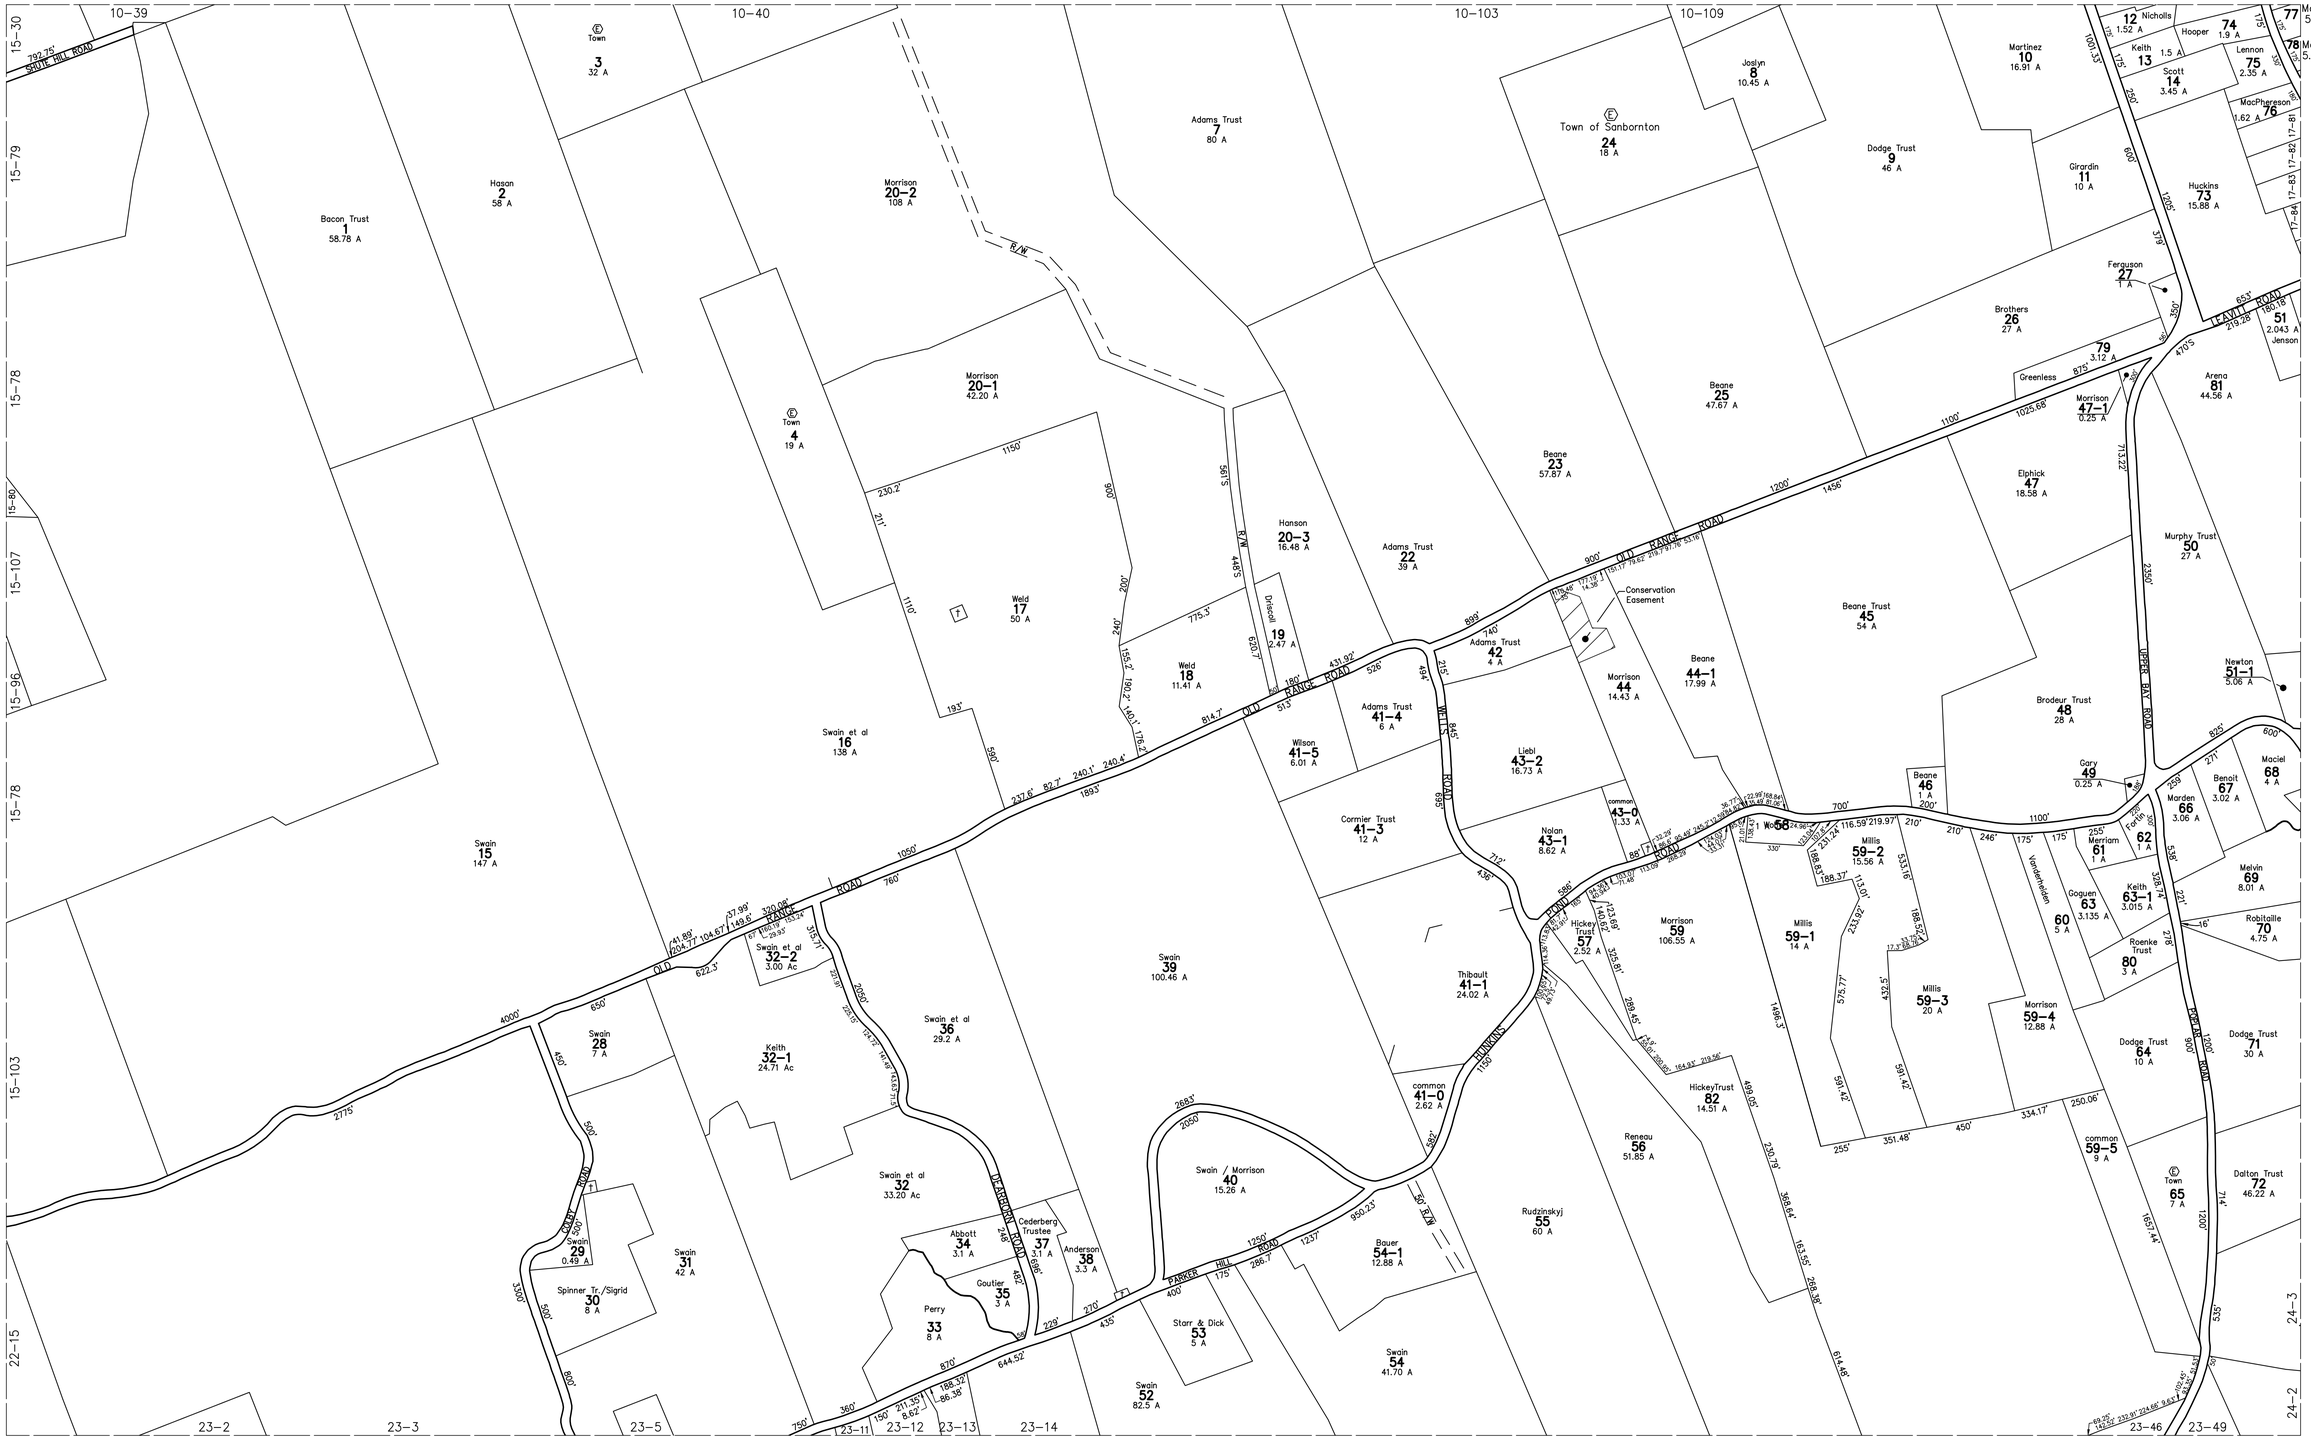

THIS MAP IS FOR ASSESSMENT PURPOSES. IT IS NOT VALID FOR LEGAL DESCRIPTION OR CONVEYANCE.

ORIGINALLY PREPARED BY:
RONALD MITCHELL & ASSOCIATES INC.
GILFORD, NEW HAMPSHIRE

PRODUCED IN 1999 BY
CAI Technologies
Precision Mapping. Geospatial Solutions.
11 PLEASANT STREET, LITTLETON, NH 03561
800.322.4540 - WWW.CAI-TECH.COM

LEGEND

AREA . . . . . A	EXEMPT PROPERTY. . . . . Ⓔ
DIMENSION. . . . . 100'	RIGHT OF WAY/ACCESS . . . . . R/W
WATER	COMMON OWNERSHIP. . . . .

FEET SCALE 1" = 400'
200 0 400 800 1200
100 0 100 200 300
METERS

REVISED TO : APRIL 1, 2020

PROPERTY MAPS

SANBORNTON

NEW HAMPSHIRE

INDEX DIAGRAM

9	10	12
15		17 / 18
22	23	24

GN

MAP NO. 16