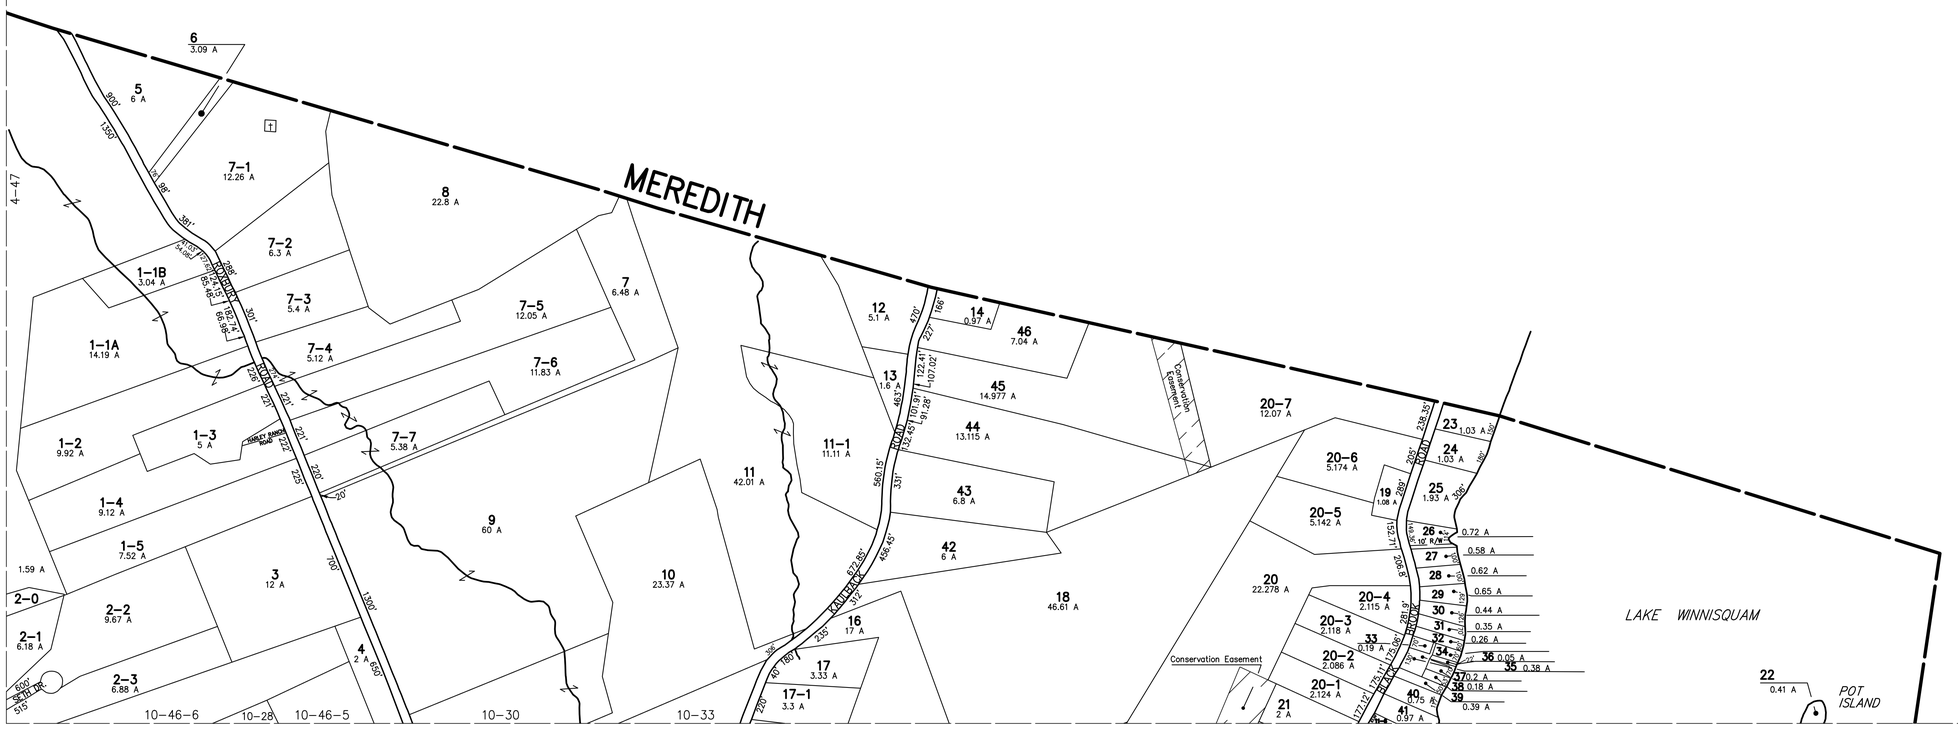


THIS MAP IS FOR ASSESSMENT PURPOSES. IT IS NOT VALID FOR LEGAL DESCRIPTION OR CONVEYANCE.

ORIGINALLY PREPARED BY:
RONALD MITCHELL & ASSOCIATES INC.
GILFORD, NEW HAMPSHIRE

PRODUCED IN 1999 BY
CAI Technologies
Precision Mapping, Geospatial Solutions
11 PLEASANT STREET, LITTLETON, NH 03561
800.322.4540 - WWW.CAI-TECH.COM

LEGEND

AREA . . . . . A
DIMENSION . . . . . 100'
WATER . . . . .
EXEMPT PROPERTY . . . . . E
RIGHT OF WAY/ACCESS . . . . . R/W
COMMON OWNERSHIP . . . . .

SCALE 1" = 400'
FEET 200 0 400 800 1200
METERS 100 0 100 200 300

REVISED TO : April 1, 2022

PROPERTY MAPS

SANBORNTON

NEW HAMPSHIRE

INDEX DIAGRAM
GN
4
10 11

MAP NO.
5