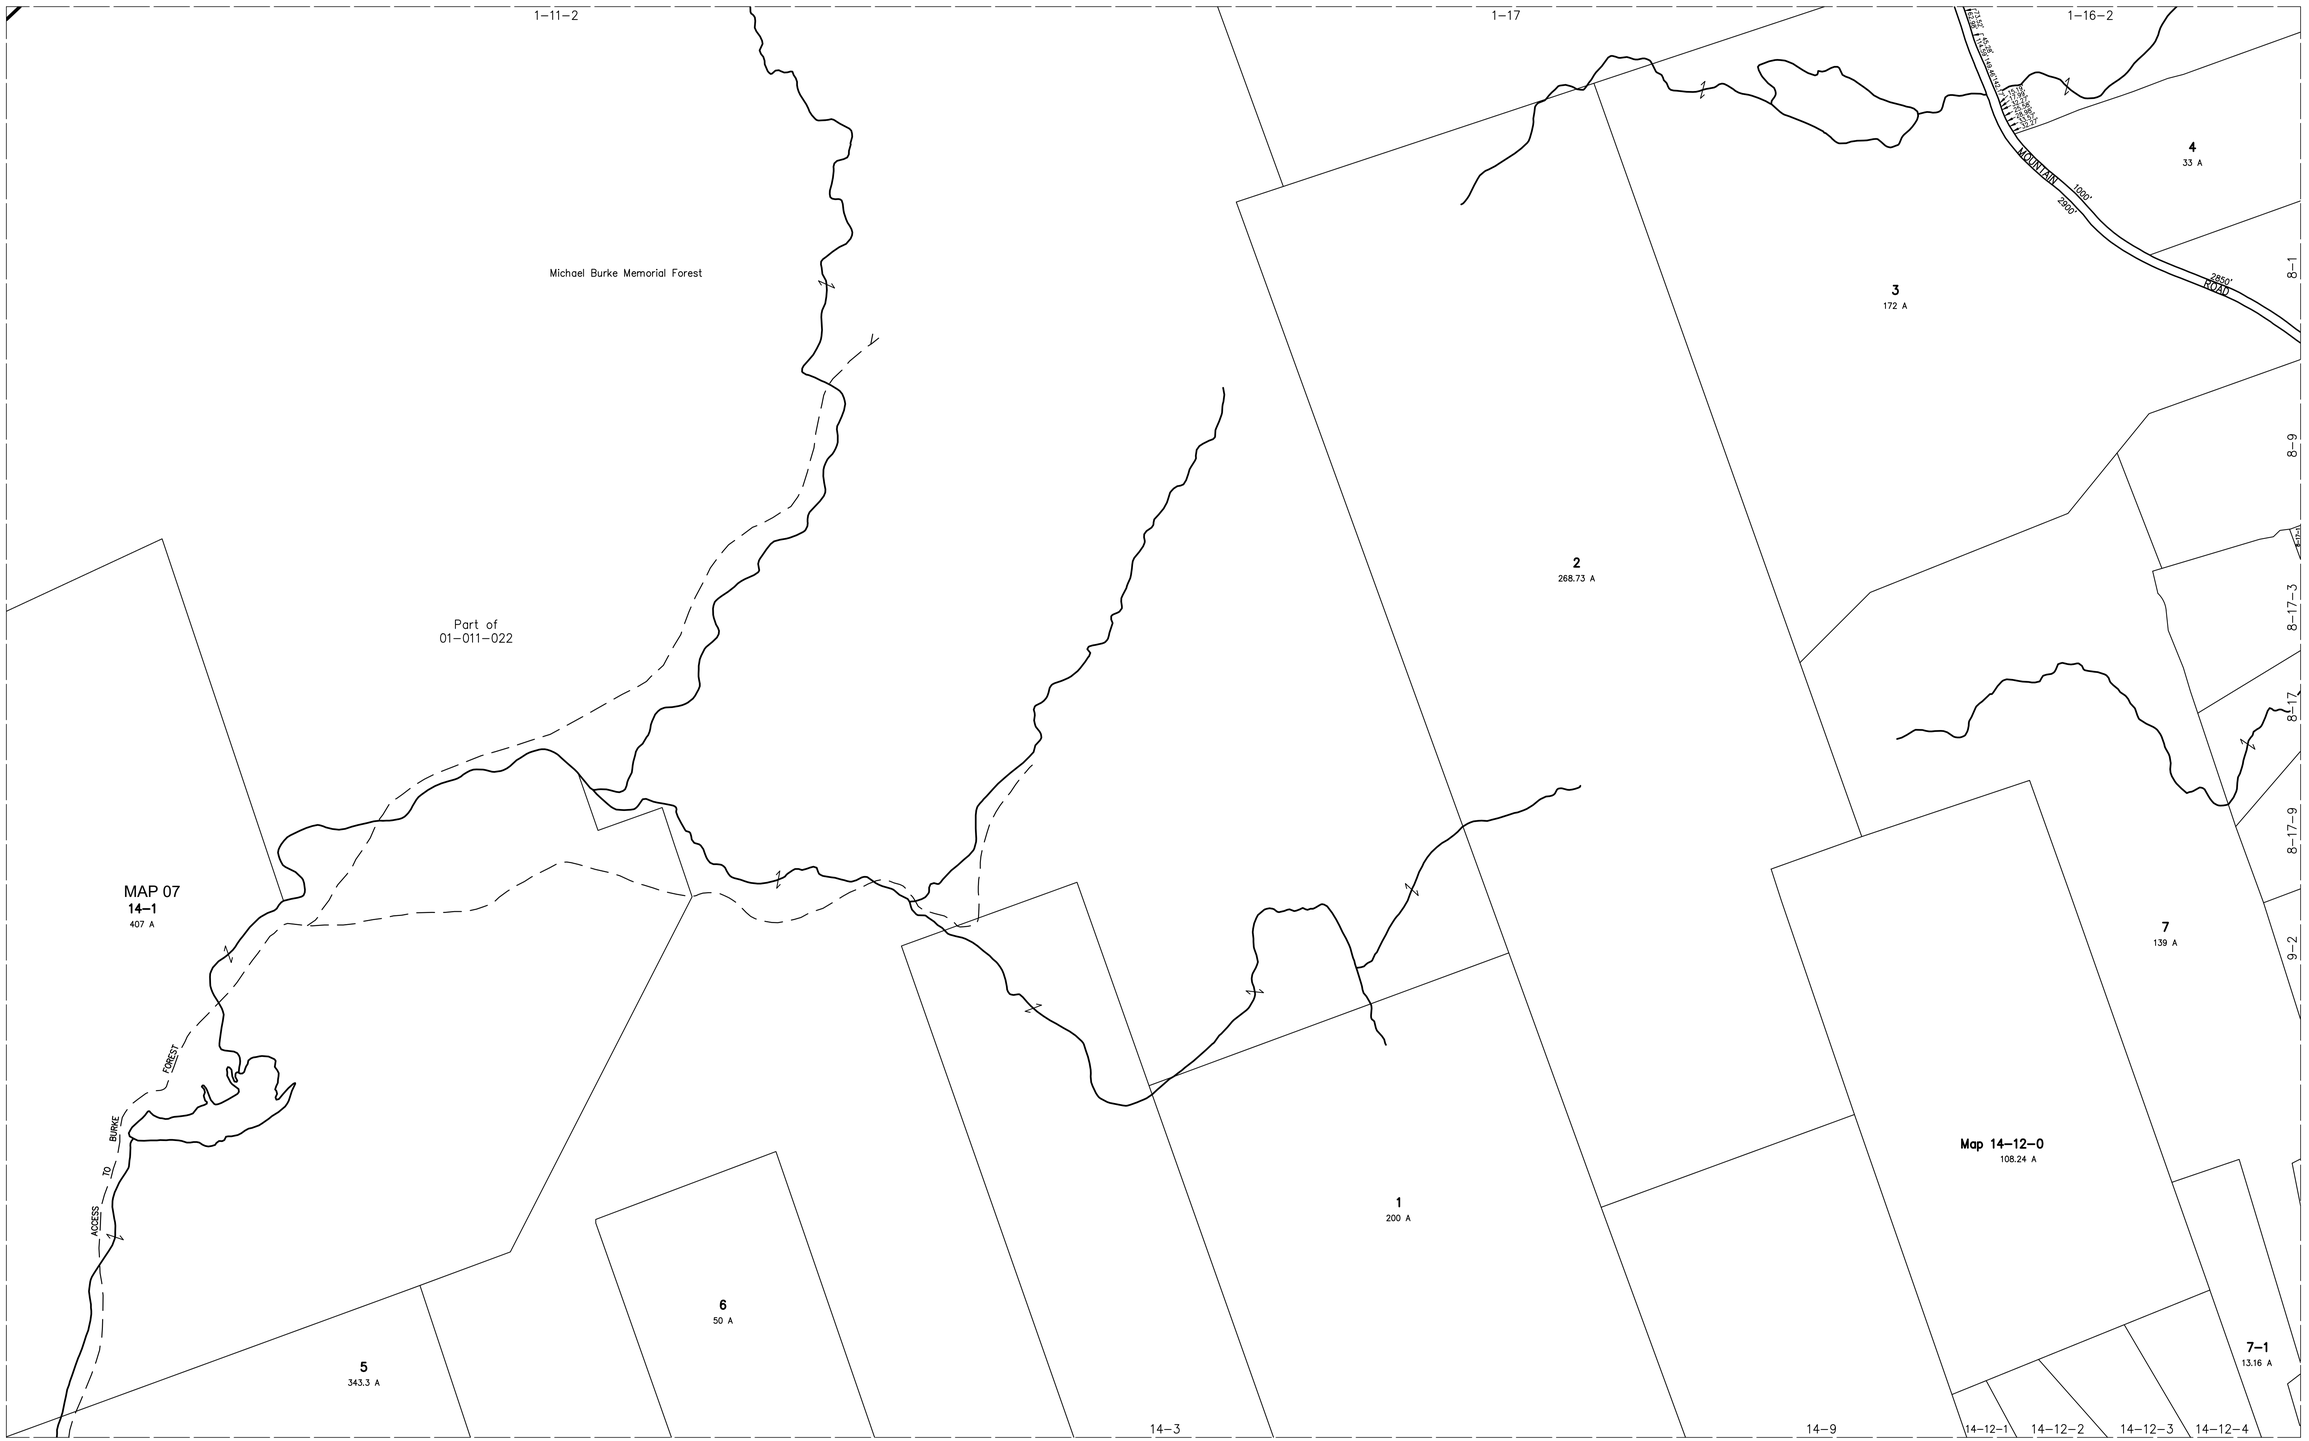


THIS MAP IS FOR ASSESSMENT PURPOSES. IT IS NOT VALID FOR LEGAL DESCRIPTION OR CONVEYANCE.

ORIGINALLY PREPARED BY:
RONALD MITCHELL & ASSOCIATES INC.
GILFORD, NEW HAMPSHIRE

PRODUCED IN 1999 BY
CAI Technologies
Precision Mapping. Geospatial Solutions.
11 PLEASANT STREET, LITTLETON, NH 03561
800.322.4540 - WWW.CAI-TECH.COM

LEGEND

AREA . . . . . A
DIMENSION. . . . . 100'
WATER . . . . . (E) EXEMPT PROPERTY. . . . . (E)
RIGHT OF WAY/ACCESS. . . . . R/W
COMMON OWNERSHIP. . . . . ⇄

FEET SCALE 1" = 400'
200 0 400 800 1200
100 0 100 200 300
METERS


REVISED TO : April 1, 2022

PROPERTY MAPS

SANBORNTON

NEW HAMPSHIRE

INDEX DIAGRAM

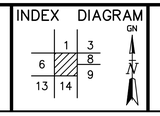

MAP NO.

7